



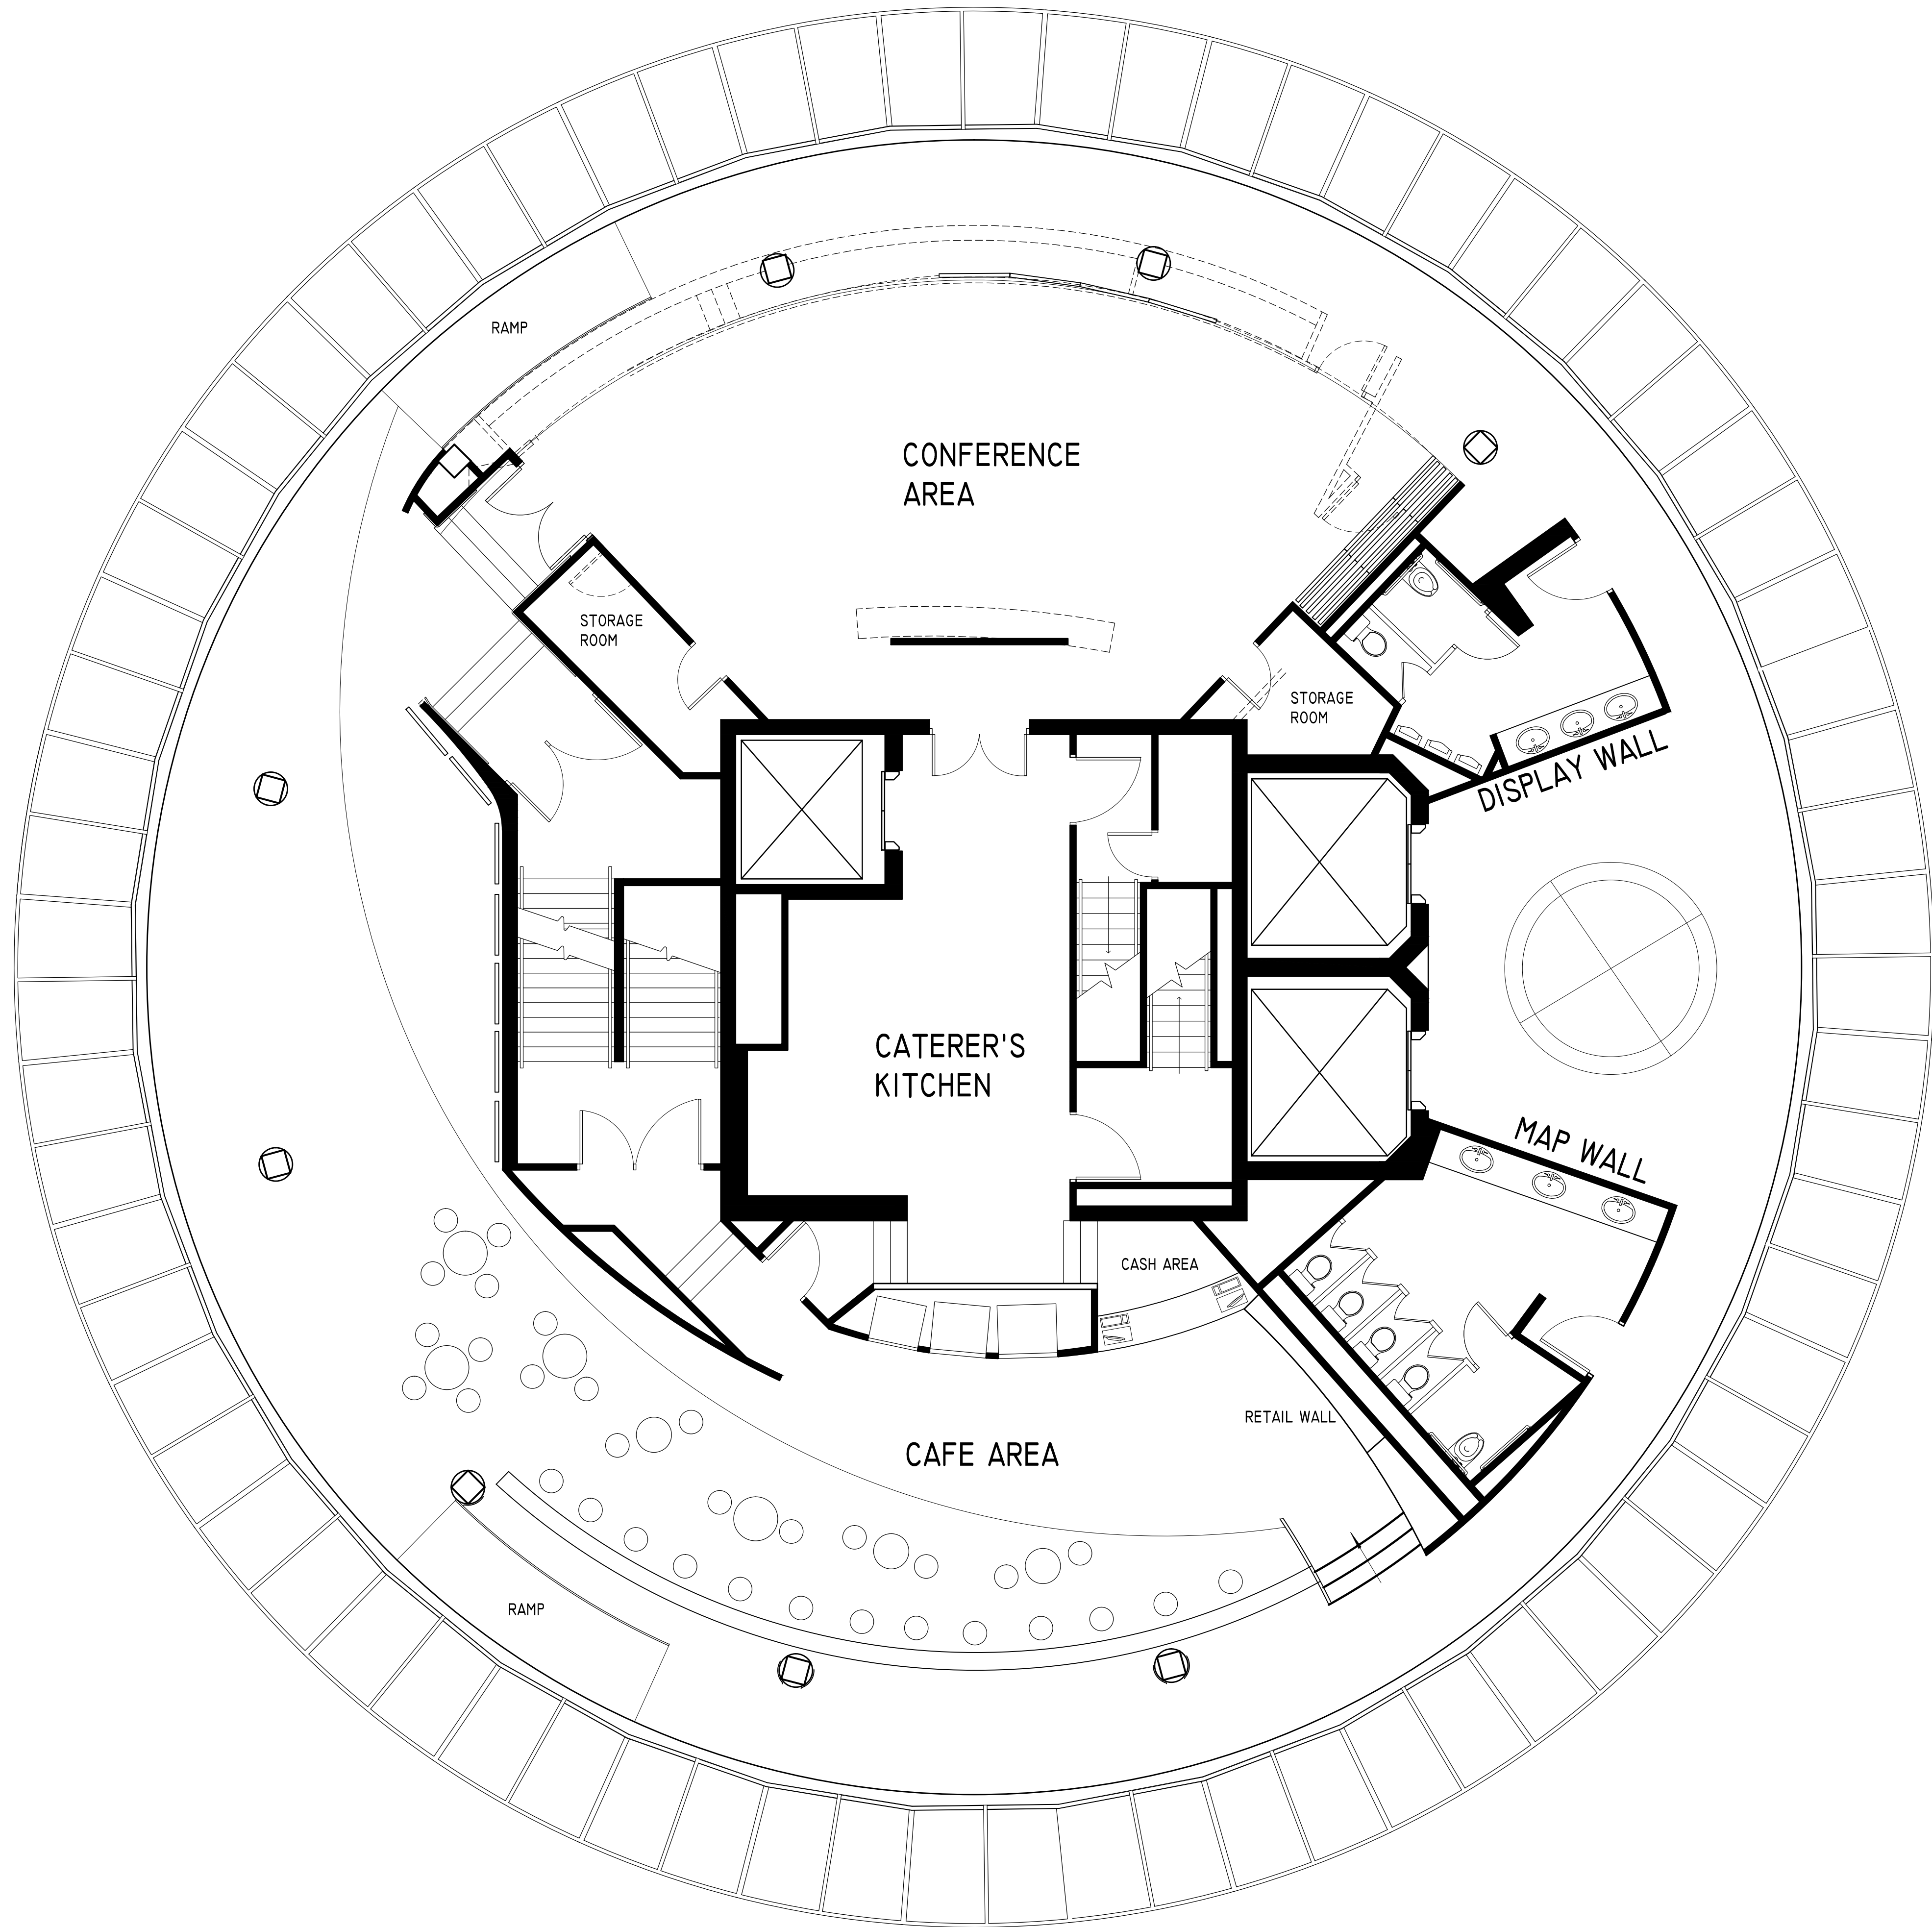

Contractor must check and verify all dimensions and conditions on site and report any discrepancies to designer and/or engineer prior to proceeding with work

DO NOT SCALE DRAWINGS

All drawings, specifications and related documents are the copyright property of Arris Design. Reproduction of any of the aforementioned documents in whole or in part is not permitted without the written permission of Arris Design.

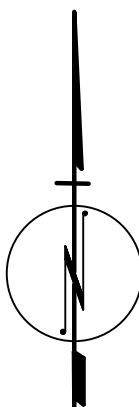

NORTH

PRODUCTION DRAWINGS BY:



502 - 134 Abbott Street
Vancouver, BC V6B 2K4
Phone: 604.408.4847
Fax: 1.866.849.0005
Email: info@arrisdesign.ca

2.	ISSUED FOR CLIENT REVIEW	18/08/06
1.	ISSUED FOR CLIENT REVIEW	13/06/06
REV	DESCRIPTION	DATE

PROJECT NAME:

Vancouver Lookout

Observation Deck
555 W. Hastings Street
Vancouver, BC

DRAWING TITLE:

FLOOR
PLAN

DATE:	13/06/06
SCALE:	1/4"=1'-0"
DRAWN BY:	ps
CHECKED BY:	sjm
JOB NUMBER:	-

DRAWING NUMBER:

A1